Attachment 7

NE 1/4, SE 1/4, SEC 25, TWP 26N, RGE 5E, W.M.

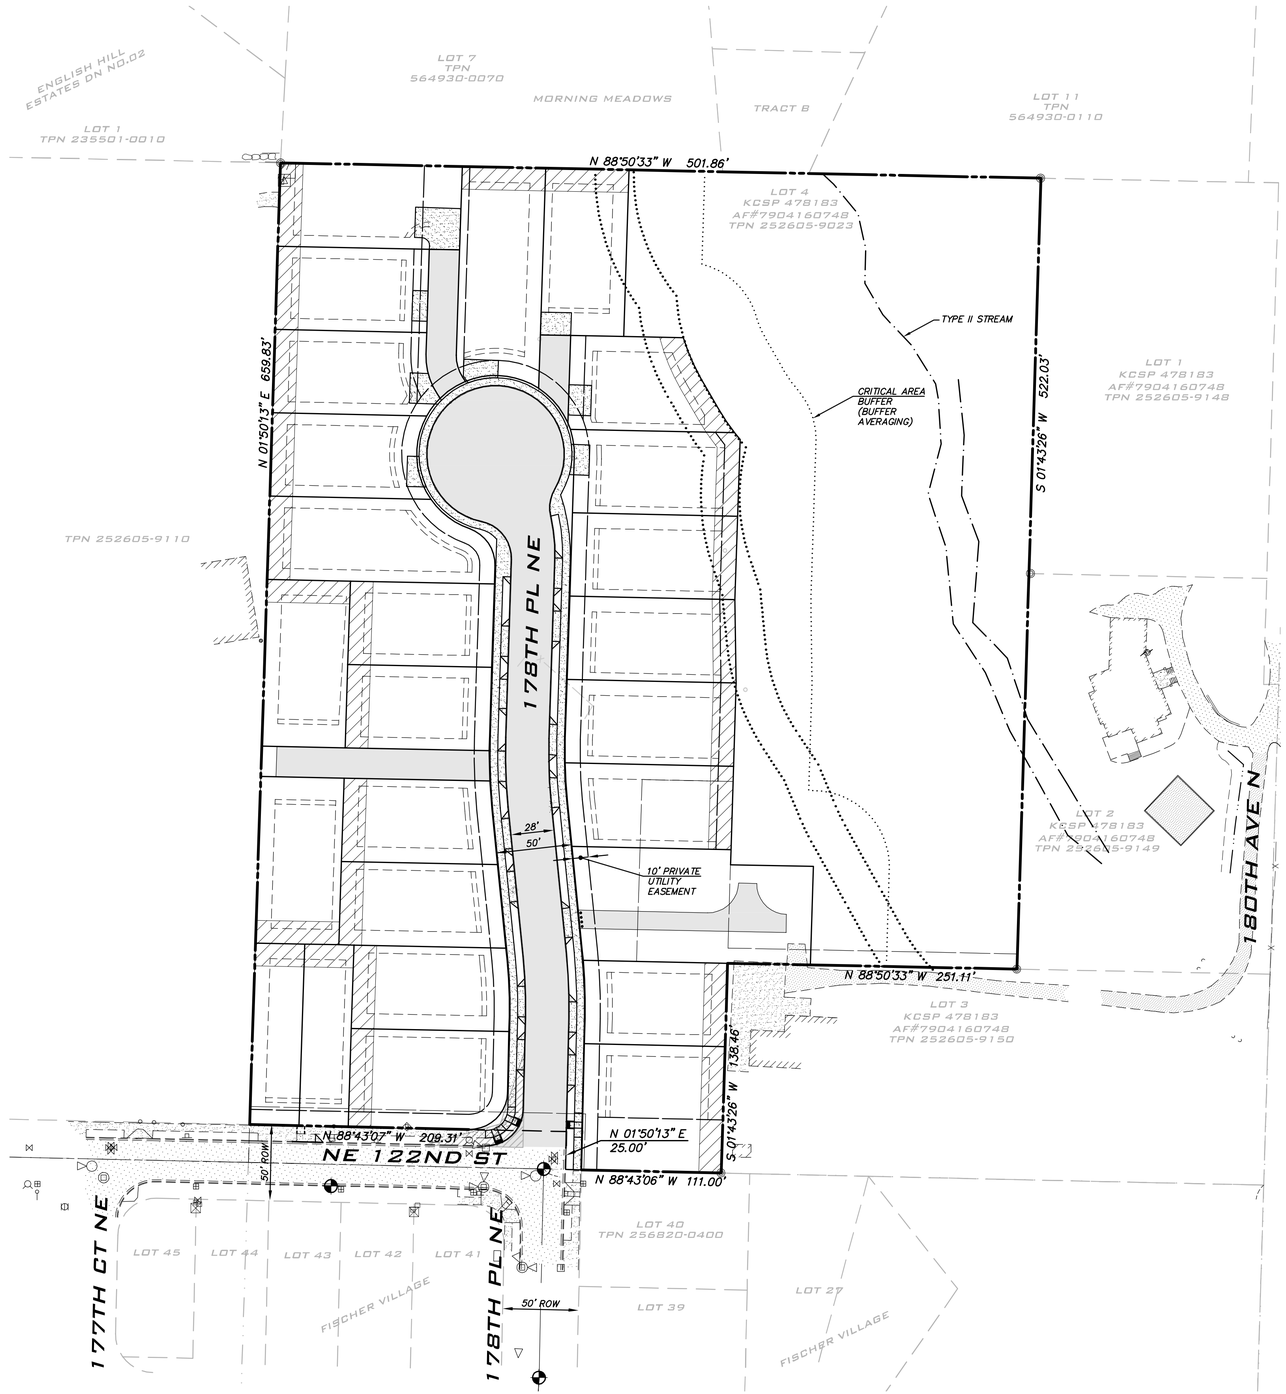

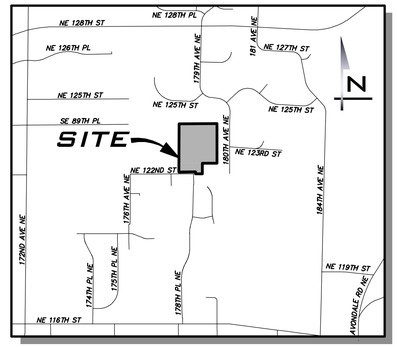

VICINITY MAP

SCALE: 1" = 500'

N

SCALE: 1" = 50'

0 25 50 100

SITE ADDRESS:

177xx NE 124TH ST
REDMOND, WA 98054

UNDERGROUND UTILITY NOTE

UNDERGROUND UTILITIES ARE SHOWN IN THE APPROXIMATE LOCATION. THERE IS NO GUARANTEE THAT ALL UTILITY LINES ARE SHOWN, OR THAT THE LOCATION, SIZE AND MATERIAL IS ACCURATE. THE CONTRACTOR SHALL UNCOVER ALL INDICATED PIPING WHERE CROSSING, INTERFERENCES, OR CONNECTIONS OCCUR PRIOR TO TRENCHING OR EXCAVATION FOR ANY PIPE OR STRUCTURES, TO DETERMINE ACTUAL LOCATIONS, SIZE AND MATERIAL. THE CONTRACTOR SHALL MAKE THE APPROPRIATE PROVISION FOR PROTECTION OF SAID FACILITIES. THE CONTRACTOR SHALL NOTIFY ONE CALL AT 8-1-1 (WASHINGTON811.COM) AND ARRANGE FOR FIELD LOCATION OF EXISTING FACILITIES BEFORE CONSTRUCTION.

BLUELINE
25 CENTRAL WAY, SUITE 400, KIRKLAND, WA 98033
P: 425.216.8081 F: 425.216.8082
WWW.BLUELINEGROUP.COM

SCALE: AS NOTED
PROJECT MANAGER: GEOFF E. TAMBLE, PE
PROJECT ENGINEER: GEOFF E. TAMBLE, PE
DESIGNER: JUSTIN H. RODDA
ISSUE DATE: 11/4/2014

NO	DATE	BY	REVISIONS

PUBLIC NOTICE SITE PLAN

EDGEWOOD EAST

PRELIMINARY PLAT
PARCEL #2526059023
CITY OF REDMOND WASHINGTON

JOB NUMBER: 14-036
SHEET NAME: SP-01
SHT 1 OF 1

22x34
Nov 04, 2014 - 9:22am - User: JRodda
E:\Projects\14036\Dwg\Exhibits\14036 Public Notice Site Plan.dwg

© 2014 THE BLUELINE GROUP